583.000

520.800

526.800

579.000

626.800

GIFFORD K. SIMONDS, JR. ET UX

GIFFORD K. SIMONDS, JR. ET UX TAKING 42,632 ± S.F.

GK. S. JR. ET UX

840.71

S63°-53'-28"-E

N 84°-06'-24"-E

358.39

COMMONWEALTH OF MASS.

15.6 A

1155.4

RINNOCK ROAD (PRIV.)

50 R/W

N 86°-38'-W

S 86°-38'-W

367.42

200.09

180

N 70°-23'-30"-W

200.51

231.96

N 79°-11'-W

J. ROGER JOHNSTON ET UX

7.79 A

J. ROGER JOHNSTON ET UX TAKING 14,044 S.F.

J.R.J. ET UX

PUTNAM POND

LEON C. GREENE ET UX TAKING 31,480.41 ± S.F.

LEON C. GREENE ET ALS

FALULAH BROOK

RINGE

C. OF P. & 20' W. POWER EASEMENT

BERKLEY ST.

RICHMOND ST.

BERKLEY

GARFIELD

LENOX

RA2

RA1

RR

RG

RB

L1

COMMONWEALTH OF MASS. 10A. 11642 ± S.F.

ROAD

ST.

McKAY AVE.

ROGERS AVE.

BROWN AVE.

AVENUE

NORTH

ROSS

BLOSSOM

OSGOOD

CASWELL

LONGWOOD AVE.

LYMAN

DUDLEY

FITCH HILL AVE.

STATE TEACHERS' COLLEGE

HIGHLAND

HOLMAN

HOLMAN PL.

RICE

CEDAR

PACIFIC

LINCOLN

LEAM

EAST

PEARL

TOWNSEND

JOHN FITCH HWY. (Rt. 12) (4 LANES)

Amended: RA-2 to RG-70 Order # 916 - April 7, 1971

COOLIDGE PARK C. OF F.

SWIMMING POOL

TENNIS COURTS

OUTLOOK AVE.

FAIRVIEW ST.

FREDERICK

EAST PROSPECT

OAKWOOD ST.

MARSHALL ROAD

ETHIER STREET

EDGE ST.

MARDEN STREET

CHARLTON ST.

KLONDIKE AVE.

PEARL ST.

STOCKWELL

BURPEE

ACADEMY

MONTROSE

WEBSTER ST.

MERRILL ST.

THAMPIKE ST.

MASS. GRID MER.

FITCHBURG — TOWN LINE — LUNENBURG

1

2

6

25'

12'

SCR PORCH

DEN

LIVING

13'

up

FOYER

FRT. ENTR.

Porch

up

dw

26'

26'

5.4'

6'

14'

7.6'

KITCHEN

DINING

20'

BATH

5'

13'

6'

13'

26 LINDEN
1st FLOOR

scale 1/4" : 1'

575,000

514,800

5

8

9

30

10

520,800

571,000

WALL ST.

PRATT ST.

LAFAYETTE PL.

KING ST.

FRANKFORT ST.

HARUGARI ST.

CAUSEWAY ST.

SILVER STREET

PARKHILL BROOK

PARKHILL PARK
C. OF F.

CULVERT

FARWELL RD.

ROLLSTONE ST.

MASS. GRID MER.

WALTON ST. PLAYGROUND
C. OF F.

JOHN ST.

ROLLSTONE ST.

WALTON ST.

TUTTLE ST.

WILSON ST.

HAZEL ST.

PINE ST.

WINCH ST.

PINE ST. COURT

FOREST ST.

MILK ST.

LINDEN ST.

SOUTH ST.

MAPLE ST.

OTIS ST.

ASH ST.

CHARLES ST.

DOUGLASS ST.

RC

RB

CB

RA1

RA2

MORAN HTS.

LOVISA ST.

GEORGE ST.

CLIFTON AVE.

BOURQUE TERR.

MT. ELAM ST.

BAGLEY ST.

SENECA ST.

ELLIS ST.

BIRCH ST.

HUTCHISON ST.

WARREN ST.

BURNAP ST.

KINGSBURY ST.

RICHARDS ST.

COLBURN ST.

FOREST HILL CEMETERY

FOREST HILL AVE.

FOREST PARK

PAULSON TER.

HILL ROAD

JANET ST.

JEFFREY KEATING RD.

FOREST ST.

JEFFREY AVE.

ELECTRIC AVE.

WOODWORTH ST.

MILK ST.

BROOK

SEWER

NOTRE DAME

COGGSHALL PARK
C. OF F.

ENTRANCE ROAD

HOLY FAMILY INSTITUTE
(CONVENT)

EASEMENT

LEDGEMORE ST.

PUTNAM PARK

PASSWAY

HENRY AVE.

THOMAS ST.

GRANITE ST.

RAINVILLE ST.

ELIZABETH ST.

SPRUCE ST.

CROWN ST.

MYRON ST.

MOUNTAIN AVE.

CLIFF ST.

FLORENCE ST.

PROVIDENCE ST.

SALEM ST.

SALEM ST. SCHOOL
C. OF F.

BEEKMAN ST.

CROWN STREET

C. OF F. HOLMER SCH.

FRANCIS ST.

PORTLAND ST.

WASHINGTON ST.

EVERETT ST.

MAPLECREST ST.

FAIRBANKS ST.

BIRCH ST.

MONROE ST.

HOBSON ST.

BRISTOL ST.

BRADFORD ST.

HEYWOOD ST.

SOUTH RIDGE ST.

LEDGEMORE ST.

EVERETT ST.

ELLIS ST.

HUTCHISON ST.

650
640
630
620
610
600
590
580

.03239
.0768
.0100
.0744
.0456

642.72 642.26 640.64 639.69 638.47 636.96 635.18 633.66 631.34 629.63 628.33 627.46 627.00 626.30 626.00 625.50 625.00 624.29 623.45 621.82 619.78 615.26 614.95 614.12 614.78 612.02 609.74 607.46 605.18 605.00

7 +50 +75 8 +25 +50 +69.84 9 +25 +50 +75 10 11 12 +25 +50 +75 13 +50 +60 +70 14 15 16

6+85.78 opp. S.B.(2), incl. angle 88°45' Angle 1°04'

+63.91 +03.91 - S. line Ellis St. +03.78 - N. line Hutchison St.

Bench 649.089 = Hyd. Spindle near N° 62 Warren St.

Gustof A. Erickson 9034 Sq. Ft. (1)
John G. Wagner 9750 ± (2)
Earle S. Lynde et ux. 5000 ± #94 (3)
Alfred Hutchison 10000 Sq. Ft. (4)
John Meldrum 2797 ± (5)-A
Alfred Hutchison (5)-B 16190 Sq. Ft. 2797 13393 Sq. Ft.
Alfred Hutchison 10750 Sq. Ft. (6)
Frank B. Kriemer 4500 ± #89 (7)
Esther S. Erickson 6750 ± #75 (8)
Ida S. Hedstrom 6500 ± #93 (10)
Ida S. Hedstrom (11)-A 2011 ±
Alfred Hutchison 4067 ± (11)-B
George Wonkka 3737 ± (11)-C
Alfred Hutchison 23300 Sq. Ft. (12)
Alfred Hutchison 10000 Sq. Ft. (13)
Not set (4)

Taking = 36720 Sq. Ft. (Owners Unknown)

May 1924
Fred A. Martinell

CITY OF FITCHBURG
DEPARTMENT OF PUBLIC WORKS
ENGINEERING DIVISION

WARREN STREET
PLAN AND PROFILE

SCALES: HOR. 1" = 40' VERT. 1" = 10'

1924

CASE No. E
DRAWER No. 16
ACCES. No. 6411

25'

12'

SCR PORCH

DEN

LIVING

13'

up

FOYER

FRT. ENTR.

Porch

up

dw

26'

54'

26'

6'

KITCHEN

DINING

14'

20'

7.6'

BATH

5'

13'

6'

13'

26 LINDEN
1st FLOOR

scale 1/4" : 1'

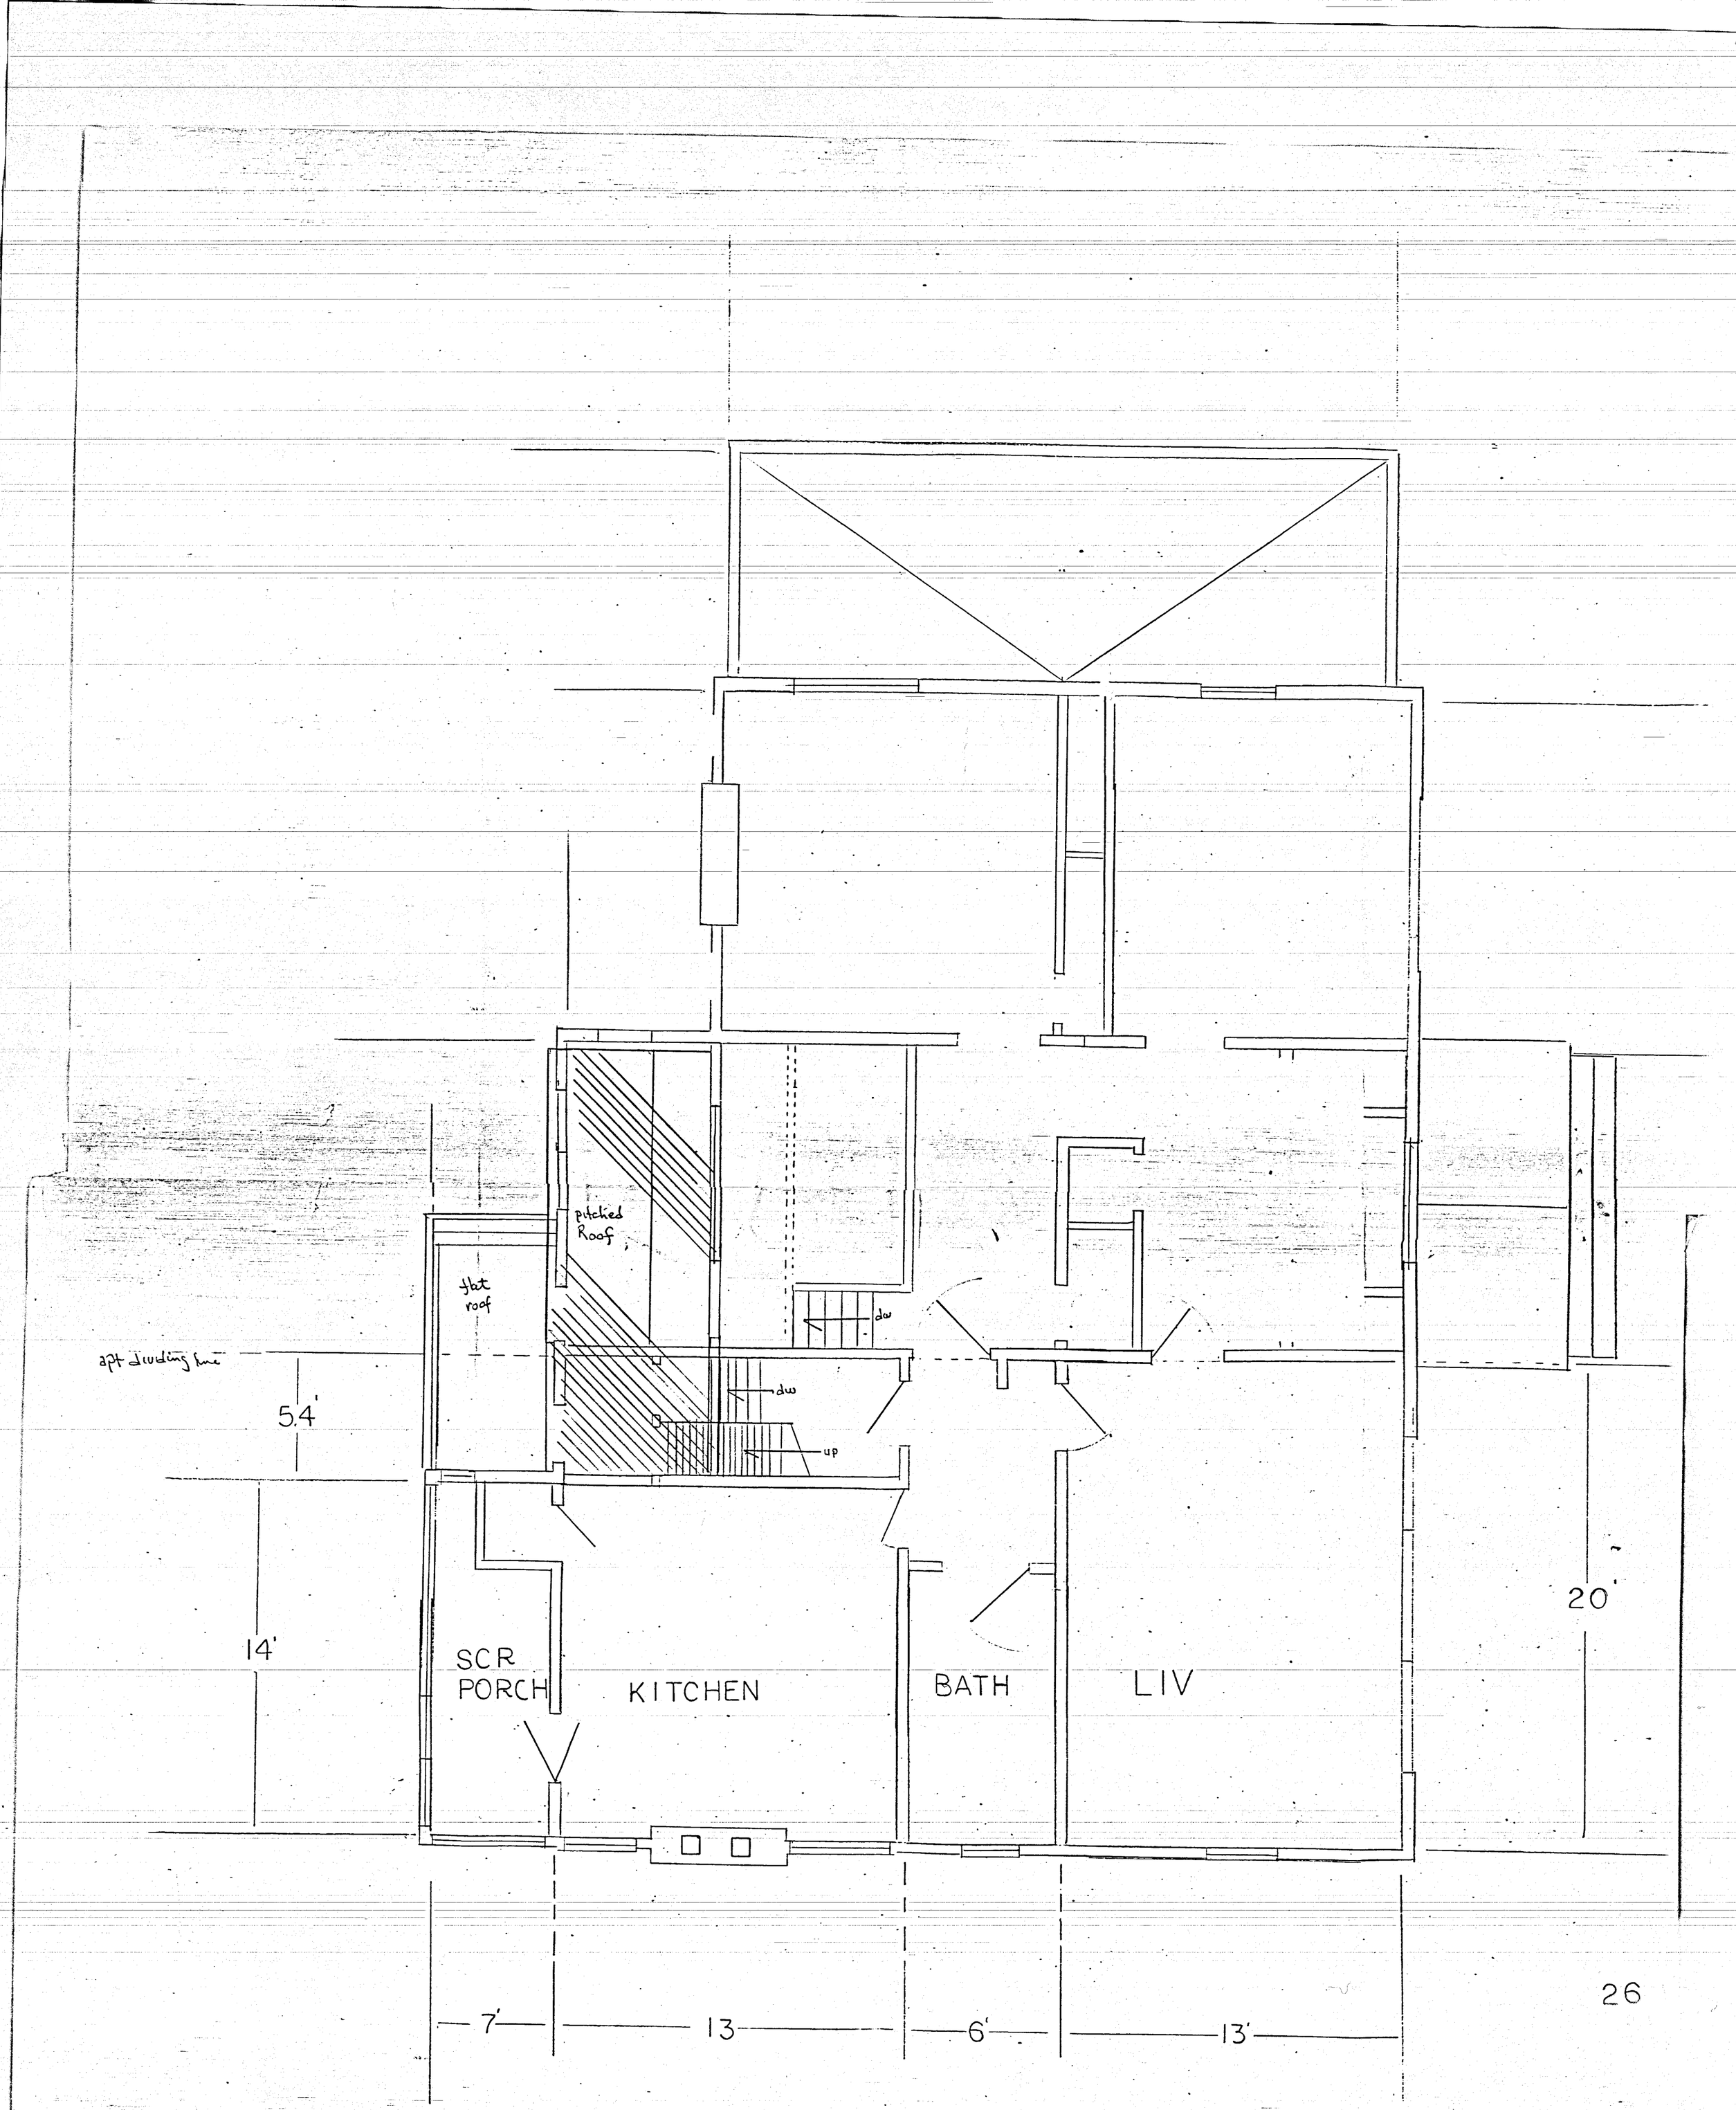
pitched Roof
flat roof
dw
dw
up
apt dividing line
5.4'
14'
SCR PORCH
KITCHEN
BATH
LIV
20'
26
7'
13
6'
13'

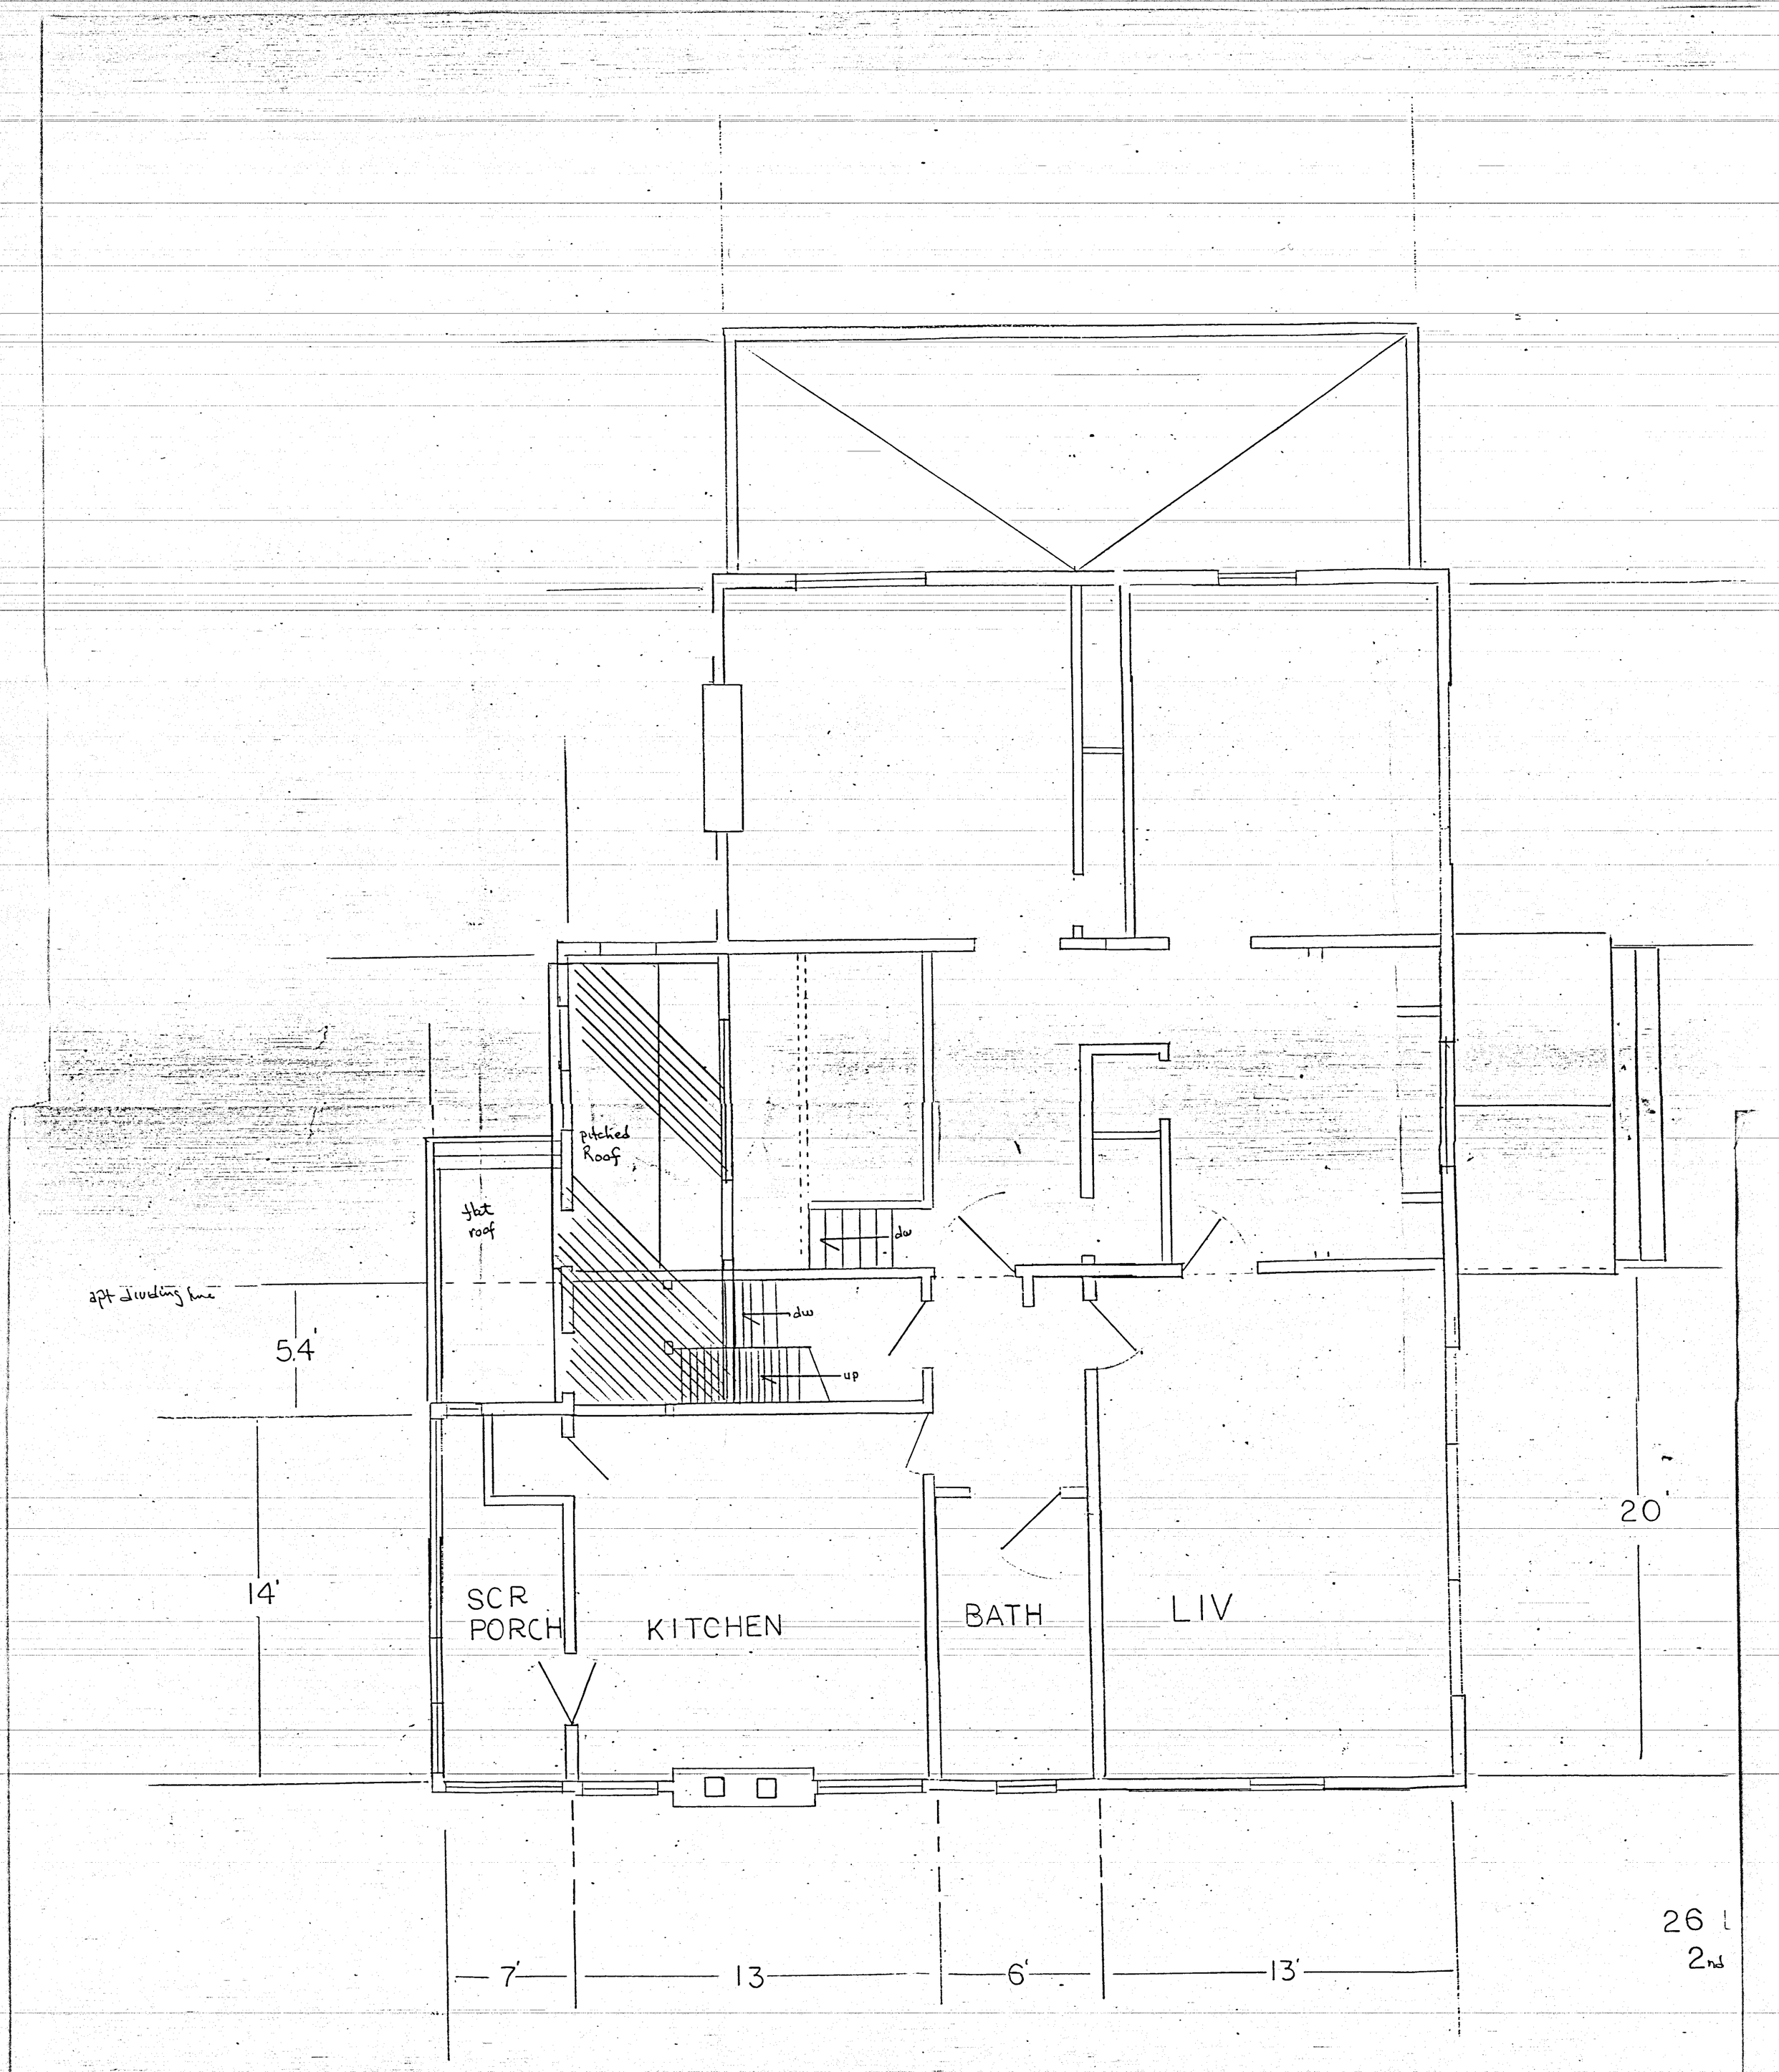
pitched Roof
flat roof
dw
dw
up
apt dividing line
5.4'
14'
SCR PORCH
KITCHEN
BATH
LIV
20'
7'
13
6'
13'
26 l
2nd

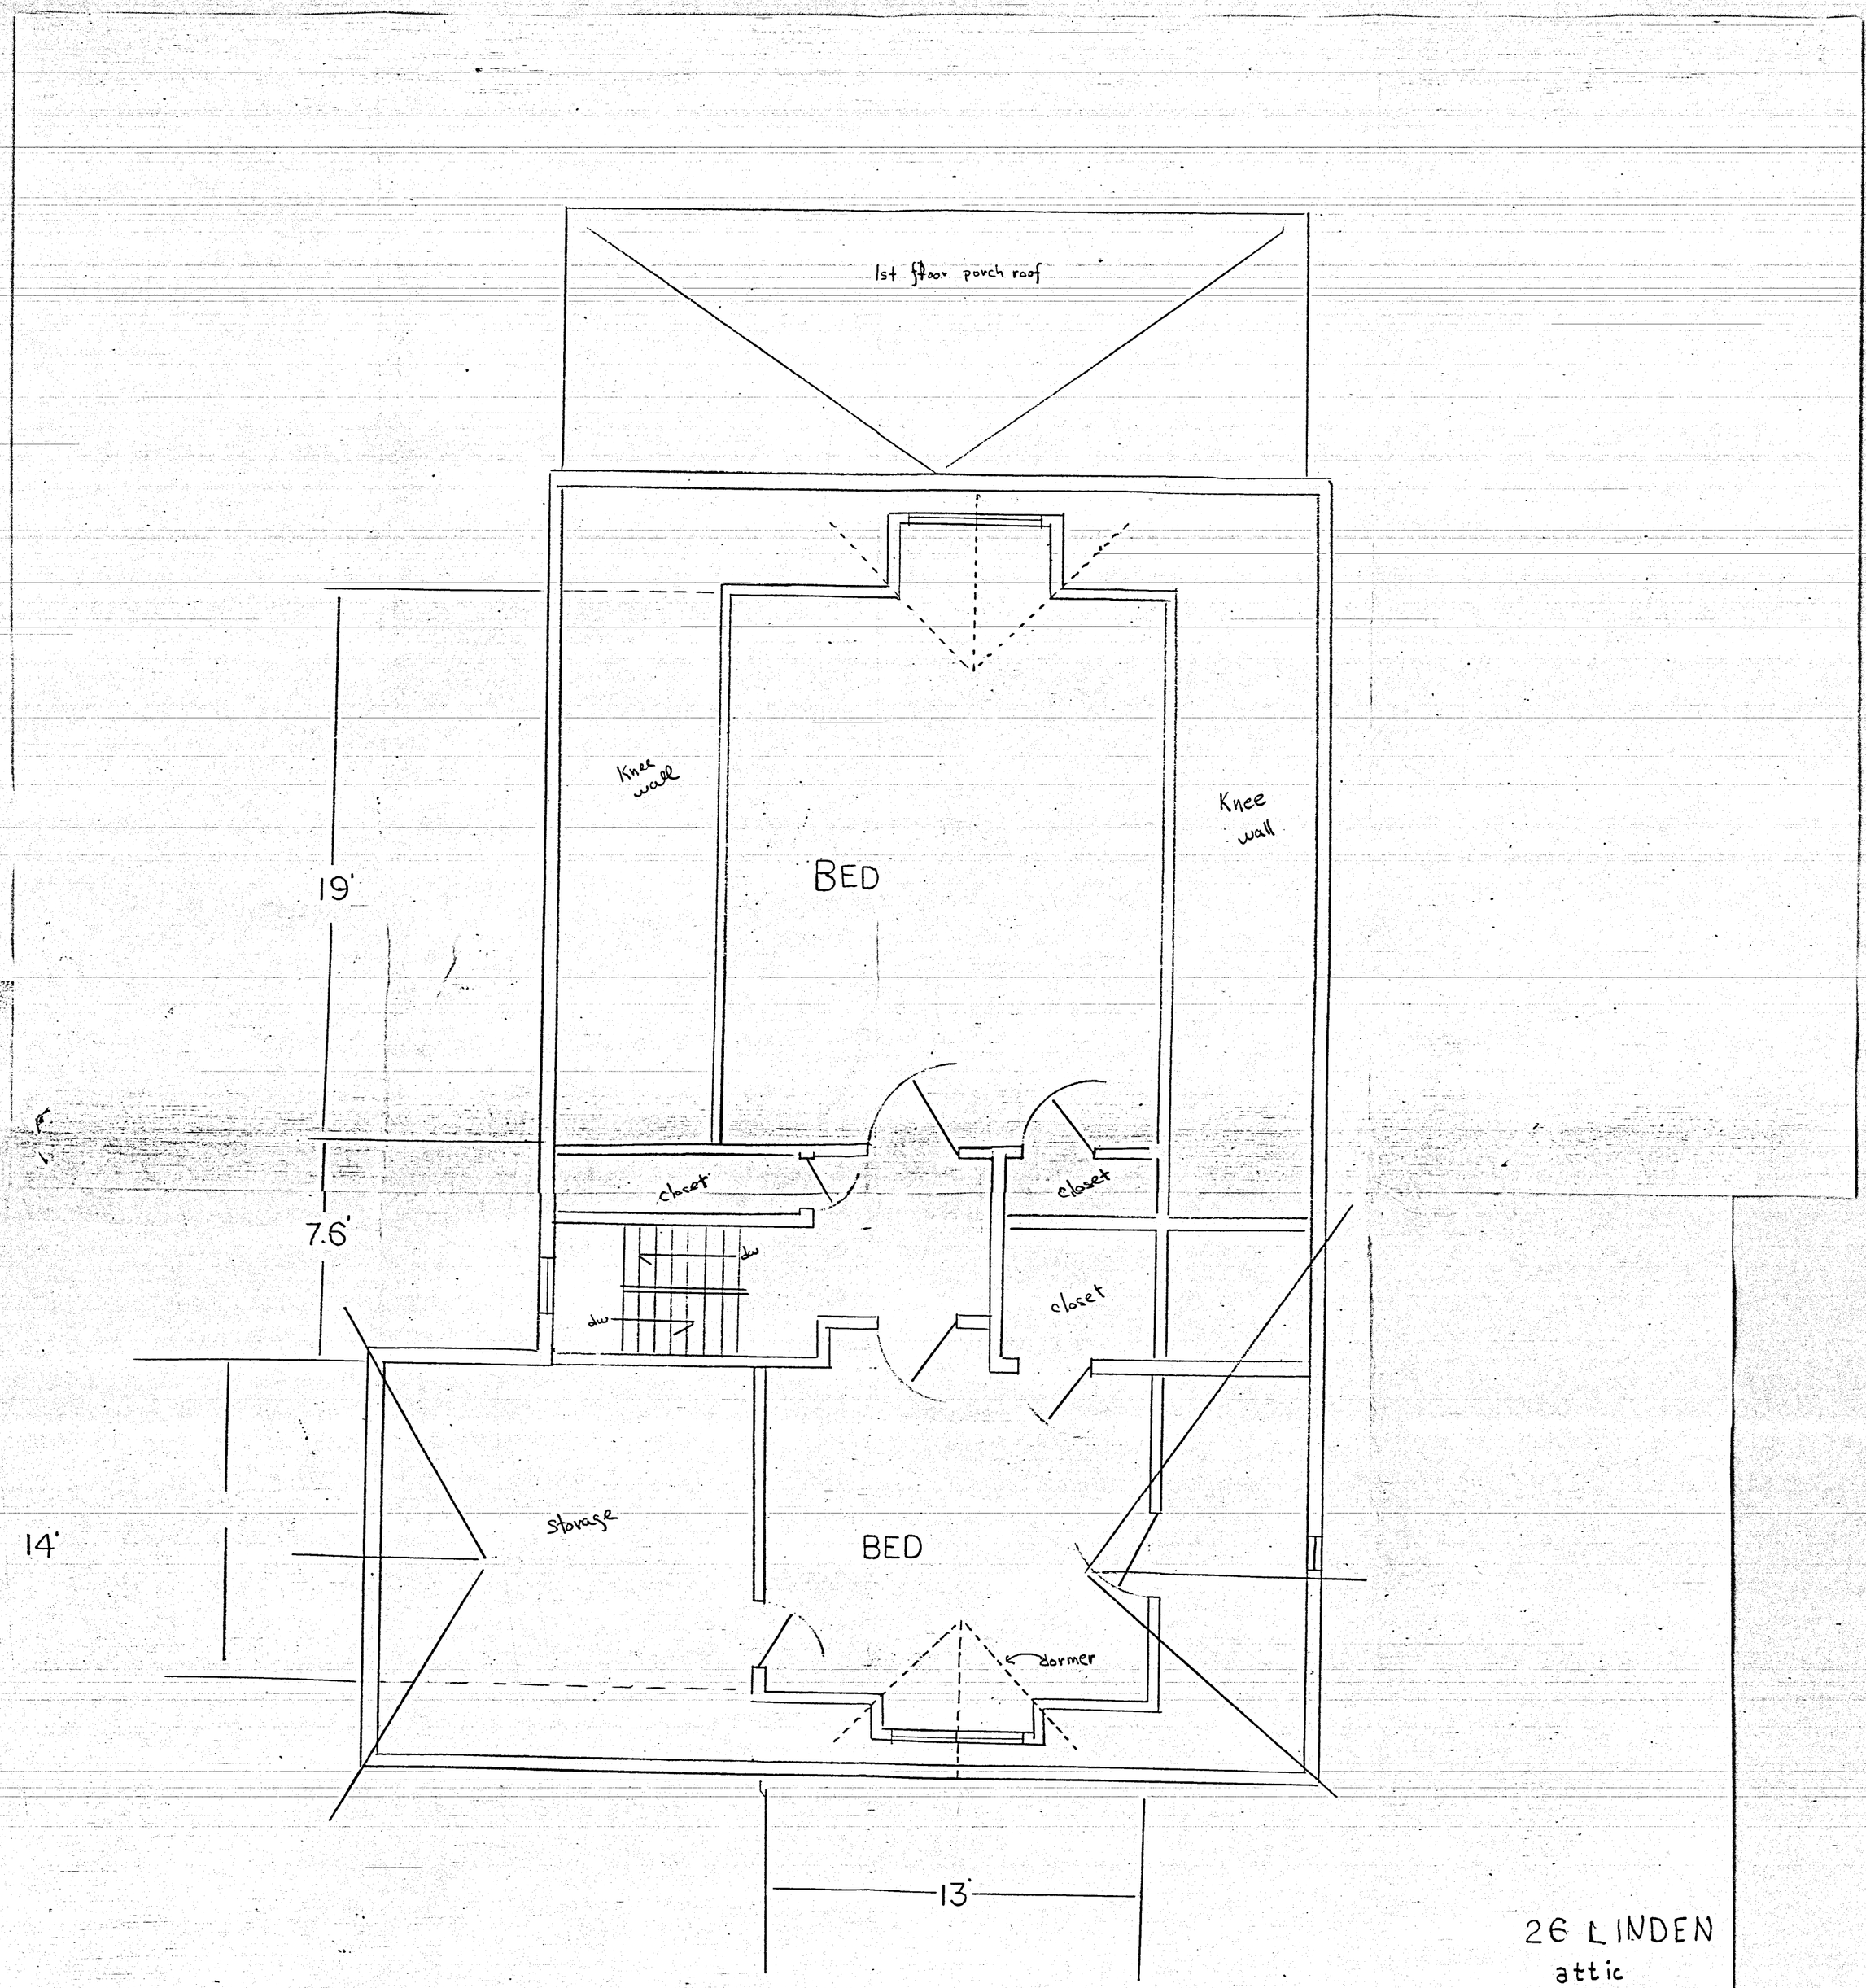

26 LINDEN
attic

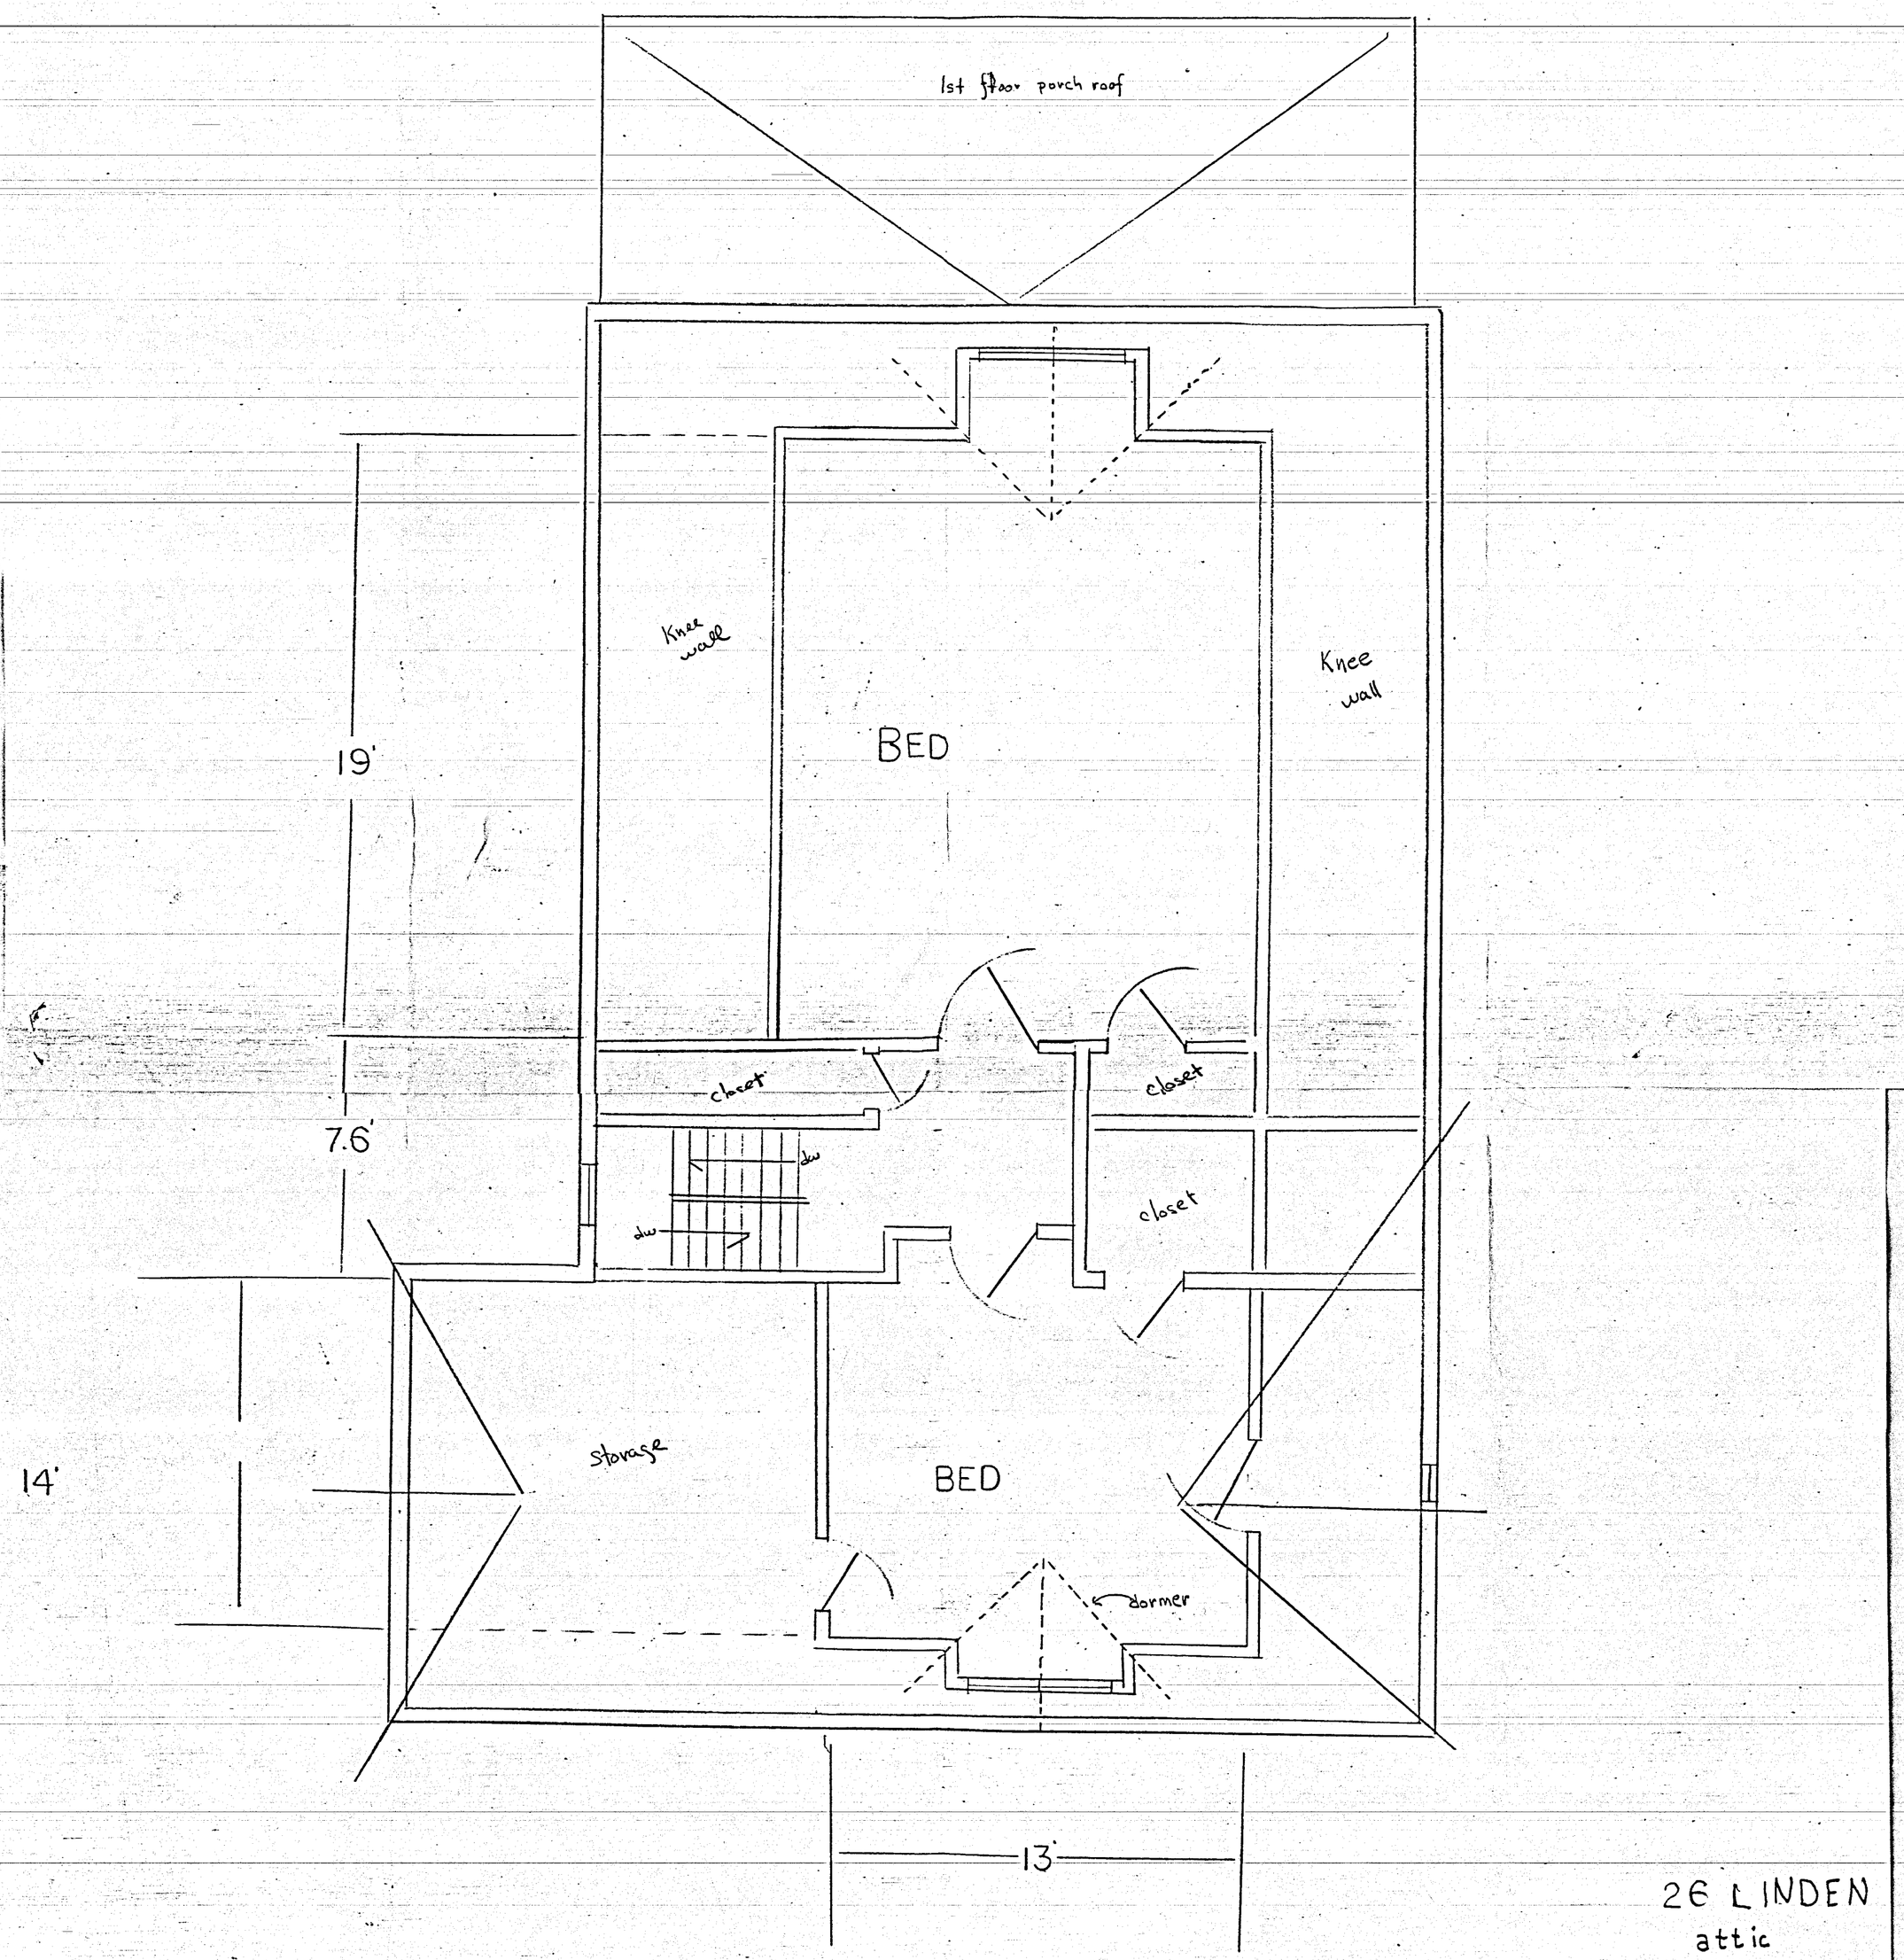

26 LINDEN
attic

CITY OF FITCHBURG

ZONING PLANS

SCALE: 1 IN. = 200 FT.

ELEVEN SHEETS

— 1944 —

ADOPTED BY CITY COUNCIL OCT. 16. 1945.

EFFECTIVE NOV. 5, 1945.

~REVISIONS~

DATE	SHEET No.	REMARKS
FEB. 1950	1	ELM ST.; WHITNEY CT.; WENDELL RD.
" "	2	COR. MARSHALL & TOWNSEND RDS.; COR. HOLMAN & LINCOLN STS.
" "	3	SUNRISE AVE.; COR. SANBORN & TEMPLE STS.
" "	4	COR. RIVER, KIMBALL & DANIELS STS.
" "	8	JEANNETTE ST.; COR. DEPOT ST. & FRANKLIN RD.
" "	9	COR. PINE & SOUTH STS.; HUTCHISON ST.
" "	10	COR. WATER ST. & DUCK MILL RD.
SEPT. 15, 1953	8	OAK HILL RD., FRANKLIN RD, FARNSWORTH ST. & O. H. COUNTRY CLUB.
JULY 6, 1954	11	BENSON ST. FALULAH RD. NASHUA R., BATTLE ST. & N.Y.N.H. R.R.
MAR. 9, 1961	10	RAY ST., PROCTER ST., SUMMER ST. & CITY LINE
JULY 5, 1960	9	FARWELL RD., ROLLSTONE RD. & FRANKLIN RD.

FREDERICK J. ADAMS CONSULTANT

ENGINEERING DIV.

583,000

514,800

OVERLOOK RES

OVERLOOK RESERVOIR

MASS. GRID MER.

FLAT ROCK ST.

AGRICULTURAL

ROAD

PROSPECT ST.

POND

NICHOLS POND

BURBANK HOSPITAL

BURBANK ST.

NICHOLS ST.

MILLER ST.

MECHANIC ST.

BUS B

BLOSSOM ST.

MATSON ST.

ST.

RES. B

HARDING ST.

ELM ST.

VILLA ST.

VICTOR ST.

OXFORD ST.

ESSEX ST.

RESIDENCE A-1

RES. C

TAPIO ST.

JOHNSON ST.

CHURCH

LOWE PARKWAY

NORTHMAN PARKWAY

BECKWITH

RESIDENCE B

UPTON ST.

TAYLOR ST.

MUNROE ST.

RINDGE

FALULAH

B. BROOK ROAD

RYEFIELDS ROAD

WENDELL AVE.

WHITNEY CT.

BLOSSOM ST.

LONGWOOD AVE.

MT. VERNON ST.

SIBLEY ST.

MURKLAND ST.

NUTTING ST.

MARSHALL ST.

BAILEY ST.

HAWES ST.

520,800

579,000

MARSHALL RESERVOIR

C.O.F.C.

CALDWELL ST.

VIEW ST.

WATER DEPT.

HASKELL ST.

ARLINGTON ST.

GODDARD ST.

PLAYGROUND

BOND ST.

CHESTNUT ST.

SCHOOL ST.

PRINCE ST.

SUMMER ST.

PARK

1

2

583,000

320,800

526,800

579,000

AGRICULTURAL

RESIDENCE A-2

RESIDENCE A-1

RESIDENCE A-1

RESIDENCE A-2

RESIDENCE B

INDUSTRIAL

RES. B

PEARL HILL RD.

PUTNAM POND

FALULAH BROOK

RINDGE

BERKLEY ST.

RICHMOND ST.

GARFIELD

BERKLEY

LENOX

ROAD

ROGERS AVE.

BROWN AVE.

NORTH AVENUE

HOLMAN

HOLMAN PL.

ROSS

BLOSSOM ST.

OSGOOD

OSGOOD AVE.

CASWELL

LYMAN ST.

LONGWOOD

DUDLEY ST.

FITCH HILL AVE.

STATE TEACHERS' COLLEGE

NORTH

STATE TEACHERS' COLLEGE

HIGHLAND

CEDAR

PACIFIC ST.

LINCOLN

RICE ST.

RICE ST.

EAST

LEAM

ST.

JOHN FITCH HWY.

2

COOLIDGE PARK

COFF.

SWIMMING POOL

ST.

OUTLOOK AVE.

ROAD

FAIRVIEW ST.

FREDERICK

EAST PROSPECT

OAKWOOD ST.

MARSHALL

ROAD

PEARL

KLONDIKE AVE.

STREET

TOWNSEND ROAD

MASS. GRID MER.

TOWN LINE

FITCHBURG

LUNENBURG

PEARL ST.

TOWNSEND

STOCKWELL

BUTTRICK

ACADIANS

MONTROSE AVE.

WEBSTER ST.

MERRILL ST.

THERRIDIKE ST.

ST.

6

577,400

502,800

508,800

573,400

502,800

573,400

575,000

568,300

ASHBURNHAM

BROOK

ENTRANCE

MASS. GRID MER.

MORAN

PLAYGROUND

PHILLIPS

BROOK

AGRICULTURAL

3

RESIDENCE B

McTAGGART POND

SUNBORN ST.

FARMER ST.

WESTMINSTER HILL RD.

ROAD

DAM

BALTIC LANE

INDUSTRIAL

RESIDENCE A-2

WESTMINSTER HILL

SUNRISE AVE.

RESIDENCE B

PRAGUE ST.

RUSSELL ST.

PHILLIPS AVE

BURNS ST.

INSTITUTE

St. JOHNS SCH.

TEMPLE ST.

SAXONBORN

SIMONDS RD.

FARNUM CT.

STANLEY PARK

4

8

7

579,000

508,800

577,400

MASS. GRID. MER.

AGRICULTURAL

AGRICULTURAL

RESIDENCE A-2

ALPINE ROAD

WALDER ST.

MOONLIGHT AVE.

OVERLOOK AVE.

WESTMINSTER HILL ROAD

A.H. RD.

READ ST.

RES. B

ELM ST.

SHELDON ST.

INDUSTRIAL

RIVER ST.

B. & M. R. R.

BUS. B

SENNA RD.

ALMOUNT RD.

ALMOUNT TER.

WEST STREET

KIMBALL STREET

TRAFFIC CIRCLE

GERRITY PARK

CLEGHORN ST.

BEECH ST.

BEECH PL.

FEDERAL ST.

ROCKLAND ST.

HURON ST.

ALDRICH ST.

FRONT ST.

DANIELS ST.

MARIE DUMAIS ST.

RESIDENCE C

4

5

3

8

HIGHVIEW ST.

MITCHELL ST.

ELMWOOD ROAD

KIMBALL ROAD

RESIDENCE B

WESTMINSTER HILL

TERRACE PL.

NORWOOD ST.

FELTON ST.

GRAND ST.

GENEVA ST.

FAIRVIEW ST.

WALLACE ST.

B. & M. R. R.

NASHUA RIVER

CLEGHORN ST.

DAN'L FIRE STA.

BUSINESS B

CLARENDON ST.

FAIRMOUNT PL.

DANIEL'S PARK

BLOOM STREET

ROAD

INDUSTRIAL

FAIRMOUNT ST.

GATES ST.

PLYMOUTH ST.

COLUMBUS ST.

RESIDENCE C

OAK ST.

MADISON ST.

ORCHARD ST.

BLAKE ST.

COLUMBUS ST.

PUBLIC SCHOOL

FR. SCHOOL R.C.

ST. JOSEPH'S R.C. CHURCH (FR.)

ST. JOSEPH'S RECTORY

FR. SCHOOL

LAUREL ST.

ST.

TRAFFIC CIRCLE

579,000

514,000

508,800

575,000

579,000

514,800

520,800

575,000

RES. B

ASHBURNHAM HILL RD.

WEST ST.

MAIN ST.

GODDARD ST.

BOND ST.

ARLINGTON ST.

CHESTNUT ST.

PROSPECT ST.

SCHOOL ST.

SCHOOL C. OF P.

BAPT. CH.

CATH. CH.

HOLY NAME CHURCH

CAMP ST.

RESIDENCE B

RESIDENCE C

MECHANIC ST.

ELM ST.

LOWE PLAYGROUND

FIN. CONGL. CH.

SIMONDS ST.

HIGH ST.

MARSHALL ST.

HIGHLAND ST.

MT. GLOBE ST.

UPLAND ST.

AVE.

WEYMOUTH ST.

TAFT ST.

PLEASANT ST.

DAVIS ST.

SCHOOL C. OF P.

B.F. BROWN GRAMMAR SCHOOL C. OF P.

FAIRWAY

GARNET ST.

GAGE ST.

LONGWOOD ST.

NORCROSS TER.

PEARL ST.

WOOD ST.

WAVERLY ST.

JAY ST.

ACADEMY ST.

HIGH SCHOOL C. OF P.

LUCY HELEN MATERNITY HOSP. C. OF P.

U.S.O. (WAC)

SCH.

ART (CITY)

MERIAM PARKWAY

UPPER COMMON

NASHUA RIVER

AMIOTT FIELD C. OF P.

CROCKER FIELD C. OF P.

WATER DEPT. YARD C. OF P.

BROAD CIRCLE

NOCKEGE ST.

SHELDON ST.

KIMBALL PL.

B & M R.R.

KIMBALL ST.

O'CONNOR RD.

BUS. B

LEIGHTON ST.

BEECH ST.

RESIDENCE C

FOSTER ST.

BRUCE ST.

GARRISON COMM. CH.

ROLLSTONE ST.

D.P.W. YARD

PARKING AREA

FRANKLIN ST.

KIMBALL

NASHUA

RIVER

INDUSTRIAL

GENERAL ELECTRIC CO.

R. R.

M. L. E.

PUTNAM ST.

COMMERCIAL ST.

OLD STONE MILL

CUSHING ST.

DEPOT SQ.

R.R. PARK C. OF P.

B. & M. R.R. DEPOT

PARKING LOT C. OF P.

MAIN ST.

BUSINESS B

POST OFFICE

NORTH WORC. COUNTY COURT HOUSE

ARMORY M.V.M.

MONUMENT PARK

HAYWELL

CHRIST CHURCH

FIRST CH. OF CHR. SCI. BLDG. STR.

CEN. FIRE ALARM BLDG. STR.

FIRST PARISH CH.

YMCA Bldg.

OLIVER ST.

ADAMS ST.

CENTRAL ST.

BROOK ST.

GROVE ST.

WALLACE ST.

ELM ST.

PRICHARD ST.

SPRING ST.

PLEASANT ST.

RAPIDS

GOODWIN ST.

MT. VERNON ST.

BLOSSOM ST.

UNION ST.

CHERRY ST.

SNOW ST.

APT. BLOCK

TENEMENTS PL.

HOTEL DAY

Rollstone Cong. Church

School C. of P.

BEVERLY PL.

GREEN ST.

HAMILTON TER.

RESIDENCE C

BUS. B

F.C. CHURCH

TRINITY CHURCH

CITY HALL ANNEX

COTTAGE ST. CHURCH

Bank

THEATRE

FIRE ALARM BLDG. STR.

WOOD PL.

MET. CO.

FAY CLUB

FIRST BAPTIST CHURCH

WALLACE LIBRARY

NEWTON PL.

BANK

ROLLSTONE HILL

INDUSTRIAL

LAUREL HILL CEMETERY

RESIDENCE C

BUS. B

RES. C

OLD BURIAL GROUND

FRENCH CHURCH R.C.

WATER ST.

CROCKER ST.

CROSS ST.

PAYSON ST.

JOSEPH PL.

WINTHROP ST.

BRIGHAM ST.

SAMUEL ST.

ALLSTON PL.

WALNUT ST.

SOUTH ST.

MILK ST.

NASHUA ST.

BUS. A

RES. B

RES. C

RES. C

SCHOOL C. OF P.

PLAYGROUND C. OF P.

ENTRANCE DRIVE

CHARLES ST.

LAUREL ST.

WILLARD ST.

SHATTUCK ST.

CHURCH ST.

HAZEL ST.

WILLIAM ST.

VALTON ST.

BENOIT ST.

AMIOT ST.

KING ST.

LITCHFIELD ST.

FEDERAL ST.

HURON ST.

BEECH ST.

MASS. GRID MER.

4

5

6

9

579,000

520,800

526,800

575,500

5

10

RESIDENCE B

RESIDENCE C

INDUSTRIAL

BUS. B

RESC

STATE TEACHERS' COLLEGE

STATE TEACHERS COLLEGE

UPLAND ST.

DUDLEY ST.

FITCH HILL AVE.

NORTH ST.

PEARL ST.

WOOD ST.

WAVERLY ST.

SNOW ST.

CONCORD ST.

DAMON ST.

ORANGE ST.

CONGRESS ST.

CLINTON ST.

CEDAR ST.

PACIFIC ST.

HIGHLAND BAPTIST CHURCH

SCHOOL C. OF F.

MORRIS ST.

WILLOW ST.

MYRTLE ST.

HIGHLAND AVE.

CONGRESS PL.

CULLEY ST.

BRIER ST.

LINCOLN ST.

EAST ST.

TOWNSEND ST.

OAKLAND ST.

BERKSHIRE ST.

CABOT ST.

EASTON WAY

PEARL ST.

CLARK RD.

NORMAL RD.

COOLIDGE AVE.

ROAD

PROPOSED JOHN FITCH BOULEVARD

BAKER HWY.

ARCADIA AVE.

KLONDIKE AVE.

THORNDIKE ST.

MONTROSE ST.

DARTMOUTH AVE.

LAWTON ST.

ROBINSON ST.

LUNENBURG ST.

GARLAND ST.

PERKINS ST.

LINWOOD ST.

SUMMIT CT.

KELLY ST.

ALTERNATE ROUTE

PROPOSED JOHN FITCH BOULEVARD

CITY DUMP

P. W. D.

MASS. GRID MER.

BROOK

JOHN FITCH HWY.

FITCHBURG TOWN LINE

LUNENBURG

MAIN ST.

MORAN SQ.

LUNENBURG

BUS. B

WILMOT ST.

PRESCOTT ST.

LAWRENCE ST.

HOWARD ST.

BIGHAM PARK

OAK ST.

SUMMER ST.

HOLT

JOSLIN PL.

WINTER ST.

HARRISON AVE.

BERRY ST.

HARDY PASSWAY

JERRY ST.

PHELPS ST.

UPHAM ST.

JACKSON ST.

AVE.

PARKING LOT C. OF F.

SEWER SEPT. C.I.

SAWYER PASSWAY

B & M. R. R.

CROCKER ST.

NASHUA ST.

C. OF F.

RAILROAD ST.

FIRST ST.

ST. BERNARDS PAROCHIAL SCHOOL

ST. BERNARDS R.C. CHURCH

PARISH HO.

MIDDLE ST.

2ND ST.

WATER ST.

RIVER

DAM

CANAL

FITCHBURG GAS AND ELECTRIC LT. CO.

ATLANTIC ST.

BEACON ST.

BLUFF AVE.

GOODRICH ST.

BOUTELLE AVE.

BRANDON ST.

PLAYGROUND C. OF F.

GOODRICH ST. SCHOOL C. OF F.

ST. BERNARD CEMETERY

573,400

502,800

3

8

MASS. GRID MER.

AGRICULTURAL

INDUSTRIAL

RESIDENCE B

RESIDENCE A-1

INDUSTRIAL

7

32

HILL ROAD

WESTMINSTER

WARNER

CENTRAL

ST.

AVE.

PLEASANT

WARD

ROOSEVELT

CHAPEL ST.

EPISCOPAL CHURCH

PRIVATE RESERVOIR

WACHUSETT

SCHOOL

CASCADE

PLAIN

NEW

EUREKA

PARSON

OVERLAND

PRINCETON RD.

DAM

NASHUA

RIVER

B.&M.R.R. (APPROX. LOCATION)

FRANKLIN RD.

PAROCH SCHOOL

VERNON

COTTAGE

R.C. CHURCH

METH. CHURCH

FIRE STA.

TEMPLE

WESTMINSTER

DAM

See 10-F-8585 Ass. Plan

569,400

508,800

575,000
508,800
573,400
571,000
514,800
RESIDENCE B
BUS. B
RESIDENCE C
RESIDENCE A-2
RESIDENCE A-1
BUS. A
by Council Order Sept. 15, 1953.
INDUSTRIAL
RIVER
R.R.
BROOK
Boston & Maine
Mass. Grid Mer.
Schools C of F
Bap. Ch.
Daniels Playground C of F
Convent (Fr.)
St. Joseph Play Ground
Swimming Pool
Parkhill Park C of F.
Oak Hill Country Club
O. H. C. Club
St. Joseph Cemetery
MAYLAND ST.
GRAND ST.
TREMONT ST.
FAIRVIEW
RUSSELL ST.
ASHBURNHAM ST.
WESTMINSTER
NASHUA ST.
FAIRMOUNT
SHORT ST.
BURKE
APPLETON CIRCLE
HAYES TER.
WATER LINE EASEMENT
HARTSAH ST.
COLUMBUS
BLANCHE ST.
LEO ST.
ALBERT ST.
LOUIS ST.
DANIELS ST.
NEWTONVILLE AVE.
CLEARVIEW AVE.
PERSHING ST.
LEROY ST.
STANLEY ST.
FOCH AVE.
OAK HILL RD.
ELMWOOD AVE.
ENGLAND AVE.
YORK AVE.
ST. ANDREW
MARYLAND AVE.
OHIO AVE.
CALIFORNIA AVE.
ENDLOW ST.
JEANNETTE ST.
BERNADETTE ST.
REINGOLD
FAIRVIEW
LEGROS
JEFFERSON ST.
DELISLE
ROAD
SHEA
OAK HILL
LEGER ST.
ST. JOSEPH
MADISON
EDWARD
CHESTER
CLARENDON
DANIELS
WOODWARD
PRATT ST.
HOME ST.
BEECH
WALL ST.
LA FLAMME PL.
ALDEN ST.
BROOKSIDE ST.
MATHEWS ST.
SOUTHWICK ST.
PORTER ST.
EXETER
HURD
NORFOLK
THERESA
FREDETTE
PRIVATE WAY
FRANKLIN
FARWELL RD.
BATTLES
RONALD ST.
Farnsworth St.
8
9
7
4
3

575,000

514,800

INDUSTRY

RESIDENCE C

RES. C

RESIDENCE B

RESIDENCE C

A-2

A-2

A-2

A-1

A-1

BUS. A

BUS. B

~~A-2~~

PARKHILL PARK
C. OF F.

C. OF F. SCHOOL

FOREST HILL CEMETERY

COGGSHALL PARK
C. OF F.

SALEM ST. SCHOOL
C. OF P.

HOLY FAMILY INSTITUTE
(CONVENT)

WALTON ST. PLAYGROUND
C. OF P.

MASS. GRID MER.

WALL ST.

PRATT ST.

LA FLAMME PL.

KING ST.

FRANKFORT ST.

HARUGARI ST.

CAUSEWAY ST.

MORAN HTS.

GEORGE ST.

LOVISA ST.

PARKHILL BROOK

CULVERT

ROLLSTONE ST.

FRANKLIN RD.

F. BROOK

FARWELL RD.

ELECTRIC AVE.

F.H. CEM.

CLIFTON AVE.

MT. ELAM ST.

BAGLEY ST.

SENECA ST.

WALTON ST.

ELLIS ST.

HUTCHISON ST.

SEWER EASEMENT

PRIV.

WARREN PRIV.

BURNAP PRIV.

KINGSBURY ST.

RICHARDS ST.

COLBURN PRIV. ST.

BROOK

40' SEWER

FOREST HILL RD.

FOREST PARK

PAULSON TER.

JEFFREY KEATING RD.

JANET ST.

FOREST ST.

MILK ST.

WOODWORTH ST.

(Chap. 90-1958)

ENTRANCE ROAD

1951 Chap. 90 SOUTH ST.

ST. PETER ST.

HEYWOOD ST.

BRISTOL ST.

BRADFORD ST.

HOBSON ST.

STREET

PUTNAM PARK

LEDGEMORE ST.

EVERETT ST.

FAIRBANKS ST.

BIRCH ST.

MONROE ST.

MAPLECREST AVE.

HENRY AVE.

BEEKMAN ST.

SPRUCE ST.

GRANITE ST.

THOMAS ST.

CHARLES ST.

ASH ST.

MAPLE ST.

OTIS ST.

LINDEN ST.

SOUTH ST.

ELIZABETH ST.

MYRON ST.

MOUNTAIN AVE.

RAINVILLE ST.

CROWN ST.

FLORENCE ST.

CLIFF ST.

PROVIDENCE ST.

SALEM ST.

WASHINGTON ST.

PORTLAND ST.

CROWN STREET

FRANCIS ST.

WE ST.

DOUGLAS AVE.

C.P.R.

ROSNER SCH.

JOHN ST.

ROLLSTONE ST.

WILSON ST.

HAZEL ST.

TUTTLE ST.

PINE ST.

WALTON ST.

FOREST ST.

MILK ST.

WINCH ST.

PINE ST. COURT

BUS. A

BUS. B

5

8

9

10

575,000

520,800

526,800

571,000

ST. BERNARD CEMETERY

RESIDENCE B

RESIDENCE C

RES. C

RES. B

BUS. B

BUSINESS B

INDUSTRIAL

RESIDENCE A-2

RESIDENCE B

GRANITE ST.
2ND ST.
WATER ST.
3RD ST.
MIDDLE ST.
HANCOCK ST.
SPRUCE
SALEM
HALE
4TH ST.
LYNN ST.
BOYLE CT.
FIFTH ST.
BRIDGE
BEEKMAN ST.
BIRCH ST.
ALBEE ST.
PASSAIM
HASSETT ST.
BURKE ST.
DONLON ST.
LANCASTER ST.
LEMAN PLACE
HEYWOOD
BELMONT
WINDSOR
CLEVELAND ST.
FAIRLAWN ST.
BRADFORD ST.
NEWTON ST.
BLACKBURN RD.
RIDGE ST.
NORVAL AVE.
GRANDVIEW
CANTON ST.
SUMMER ST.
BOYLSTON ST.
HARVARD ST.
TILTON ST.
HARRISON ST.
BOUTELLE AVE.
NATHANIEL ST.
ST. BERNARDS HIGH SCHOOL
CONVENT
MARJORIE ST.
ST. BERNARD ST.
FULTON ST.
MAVERICK ST.
DOANE ST.
SMITH ST.
GALE ST.
MATHEW ST.
CANE ST.
HANCOCK ST.
CLYDE ST.
MILTON ST.
B. & M. R.R.
N. Y. N. H. & H. R.R.
WATER ST.
DUCK MILL RD.
KRYSIAK AVE.
KINNITY AVE.
CHRIP AVE.
BAKER
BERNARDIAN BOWL
(FORMER LOCATION)
(PRESENT LOCATION)
MASS GRID MER.
TOWN LINE
FITCHBURG
LUNENBURG
WOODBURY AVE.
BAKER BROOK
POND
KLONDIKE
RAY
PROCTOR AVE.
ATHLETIC FIELD
SUMMER ST.
GILLIS CT.
KNIGHT ST.
DANE ST.
GERRY ST.
POPLAR ST.
INTERVALE RD.
THOMSON ST.
BEMIS
MACK
MERLE ST.
ROBERT
INTERVALE
RIVER
ROAD
FALULAH RD.
MILROSE
NEWPORT ST.
SHERIDAN ST.
LOW LEVEL SEWER RIGHT OF WAY
DUMP R.R. SIDING
SCHOOL LOT
SEWER DEPT. YD.
PLAY GROUND

10

9

11

571,000

520,800

AVALON ST.

SOUTH ST.

RESIDENCE B

CANTON ST.

10

NAMITZ AVE.

CHESTER AVE.

HAYWARD AVE.

PROSPECT ST.

LETTE RD.

NORMANDY RD.

RESIDENCE

INDUSTRY

N.H.R.R.

DUCK MILL RD.

DOVER ST.

BUS. B

MARKET ST.

RES. C

FALULAH ST.

MELROSE ST.

SHERIDAN ST.

MARCOUX ST.

DEVLIN ST.

B-EMMIS

St. FRANCIS PAR. CHURCH

St. FRANCIS PAR. SCHOOL

SCHOOL C. OF F.

BUS. B

RES. C

INDUSTRY

571,000

526,800

NASHUA RIVER

FALULAH ST.

S.D.A.

RD.

ST.

11

COGGSHALL PARK

RESIDENCE A-2

WANOOSNOC RD.

FARM

WATER

ABBOTT

GROUND

PATTON ST.

CONNORS

RES. B

BUS. B

OLD LEOMINSTER RD.

BENSON

CAREY

RESTRICTED INDUSTRY

BATTLES ST.

STREET

TOWN LINE

FITCHBURG

LEOMINSTER

RODMAN ST.

BUS. A

ROCKDALE ST.

VALDALIA ST.

GREENHURST ST.

OAKDALE ST.

PLEASANT VIEW ST.

PINARD ST.

WHALON ST.

SABBITT ST.

LOLA ST.

MINNESOTA ST.

ROCKWELL

PIERCE

INDIANA AVE.

HARVARD AVE.

ALLIANCE AVE.

RALEIGH AVE.

MAINE AVE.

BAMFORD AVE.

SWAN AVE.

KENNEDY ST.

ELECTRIC AVE.

CLARK ST.

GASKILL RD.

PAGE AVE.

520,800

567,000

526,800